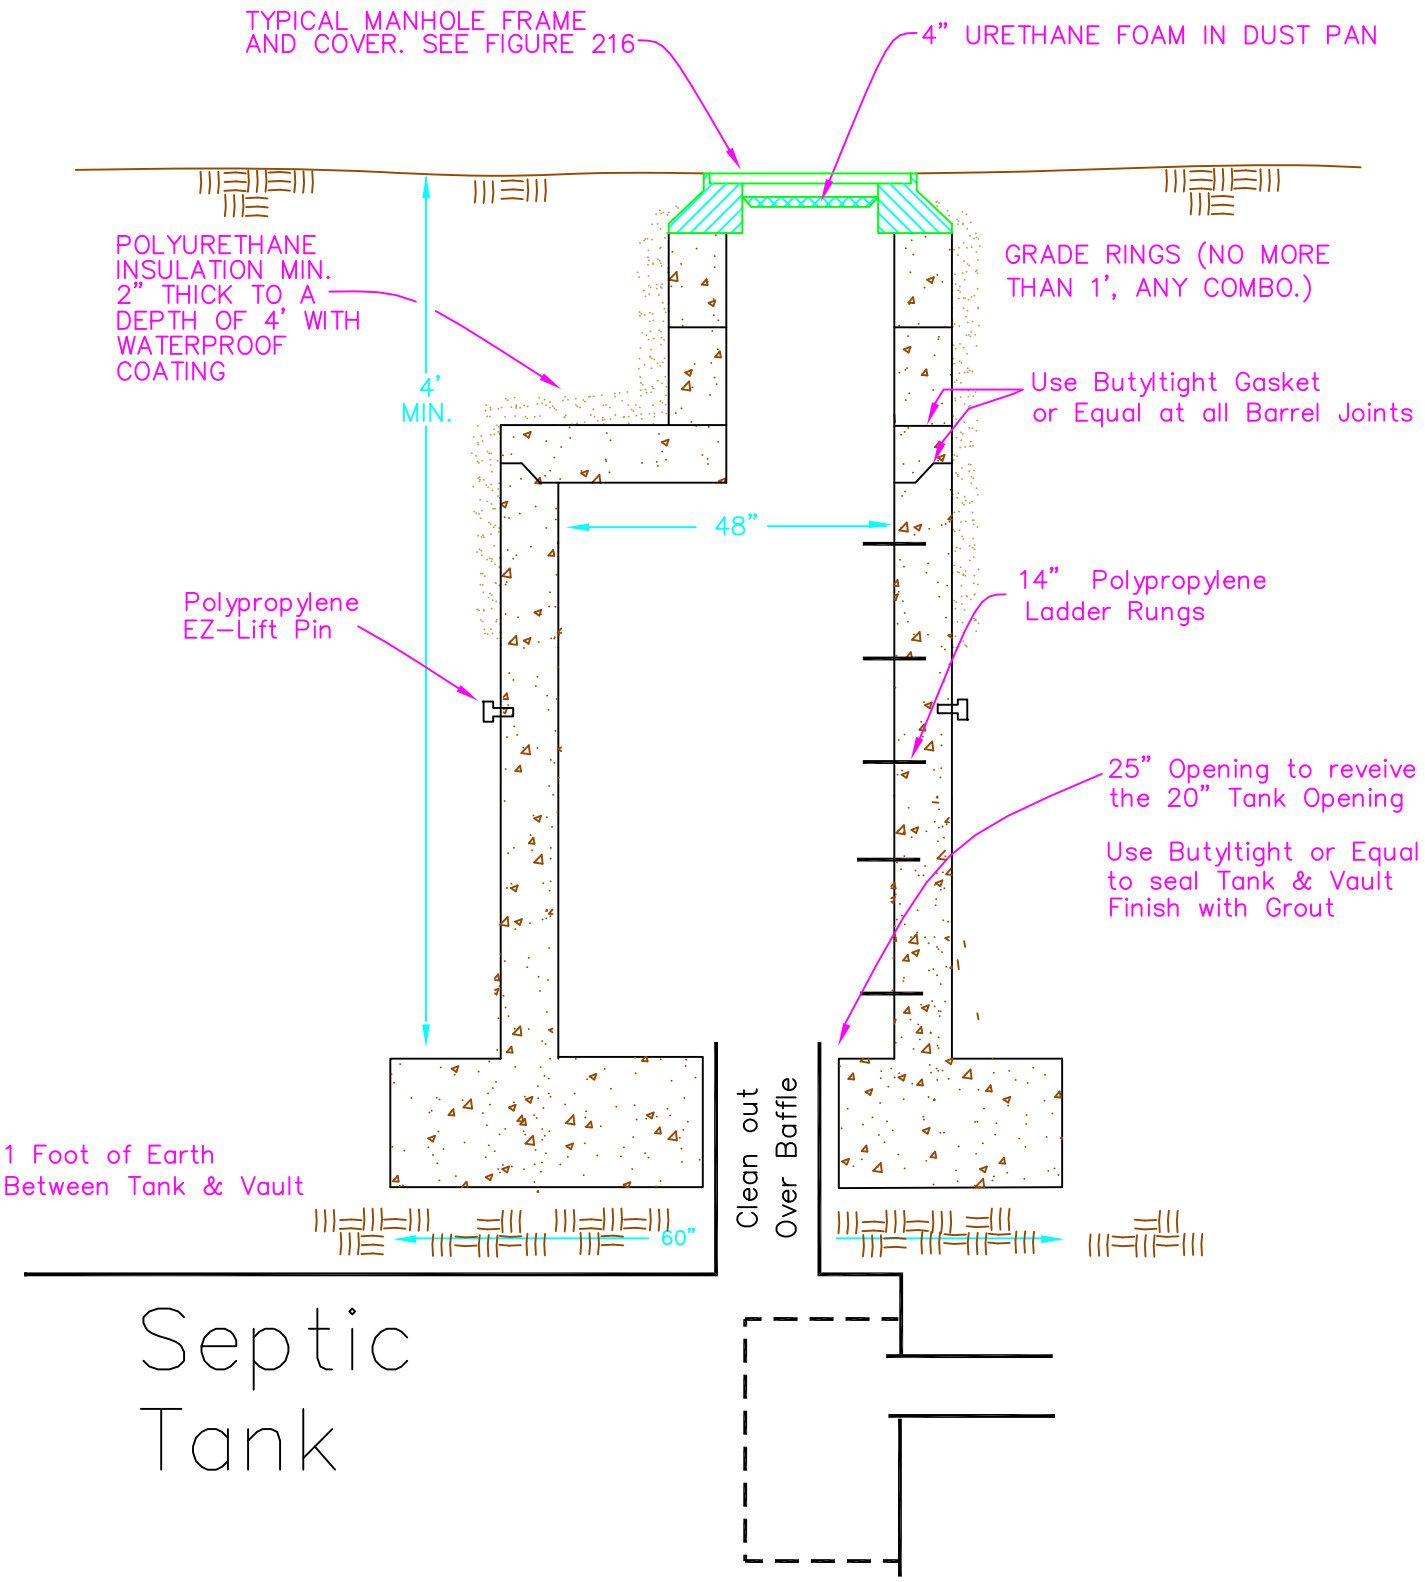

DATE: 7/1/02	REVISED: 1/23/12	CITY OF WASILLA	SEPTIC TANK CLEANOUT ACCESS	SCALE: NONE
DRAWN BY: Utility Maint.				SHEET 1 OF 1
CHECKED BY:				FIGURE: 440 C